ABA MARKETPLACE

01/13/24 - 01/16/24

MUSIC CITY CENTER - HALLS A - C - NASHVILLE, TN

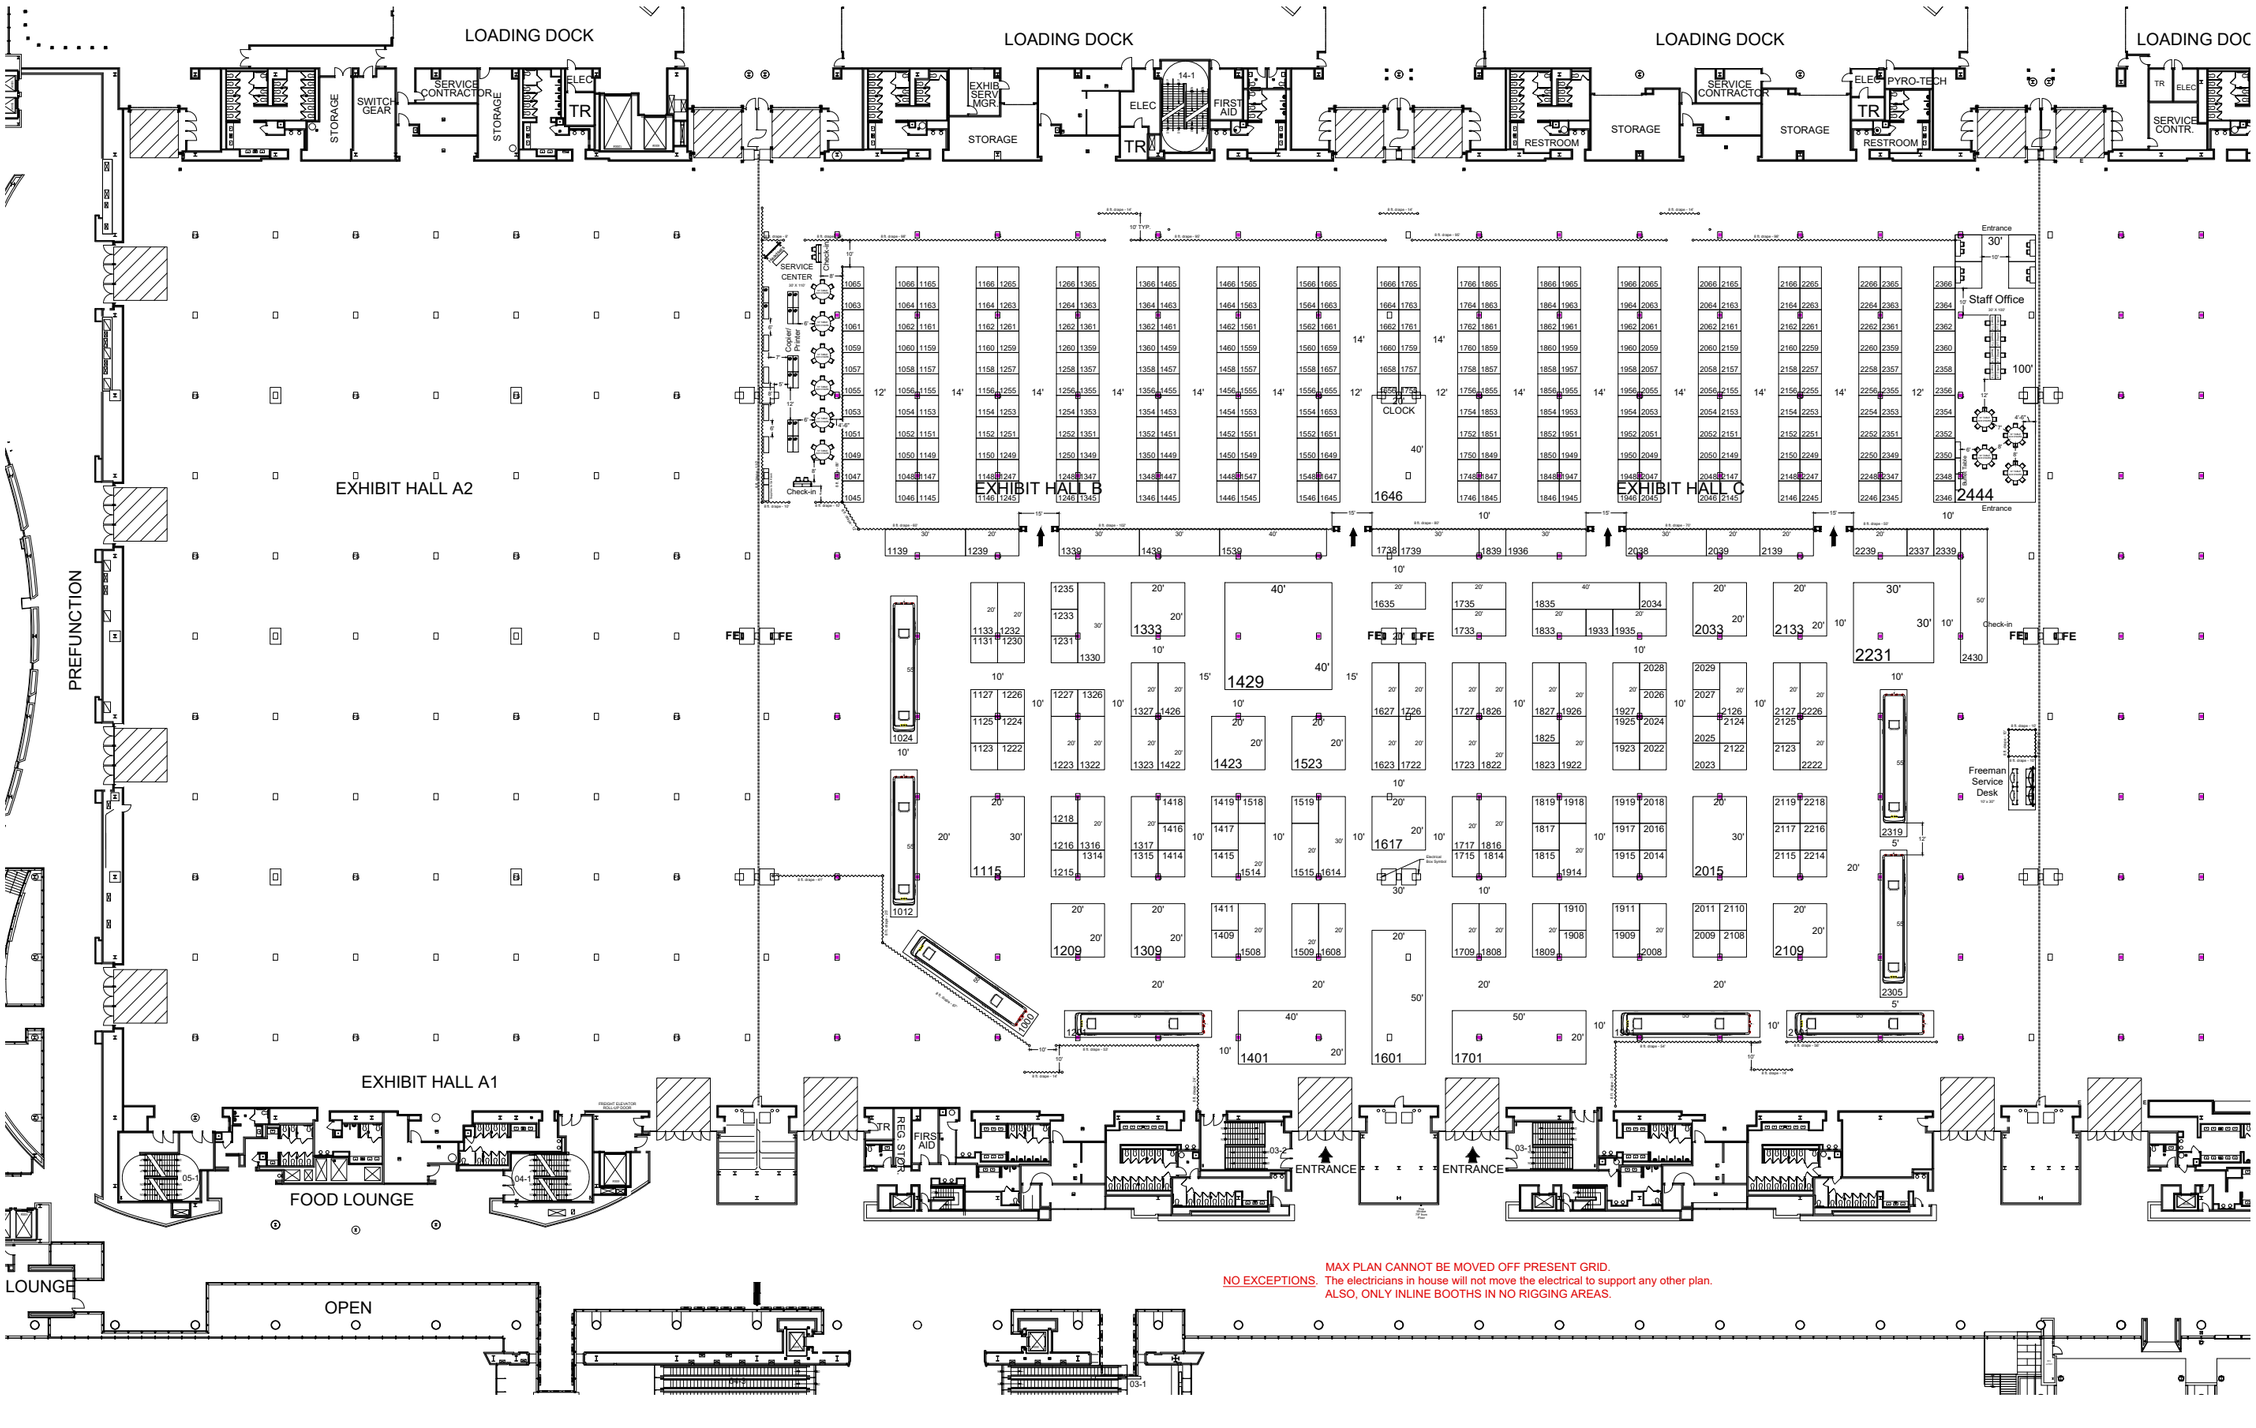

REVISION
Date: 10/30/2023
By: Jo Ann Shimek

BOOTH COUNT

Inventory as of 10/23/2023

Dimension	Size	Qty	SqFt
8'x8'	64	298	19,072
10'x10'	100	76	7,600
10'x20'	200	47	9,400
10'x30'	300	8	2,400
10'x40'	400	2	800
20'x20'	400	9	3,600
10'x50'	500	1	500
10'x55'	550	8	4,400
20'x30'	600	2	1,200
20'x40'	800	2	1,600
30'x30'	900	1	900
20'x50'	1,000	2	2,000
40'x40'	1,600	1	1,600
30'x100'	3,000	1	3,000
Totals:	458		58,072

BLDG. LEGEND:

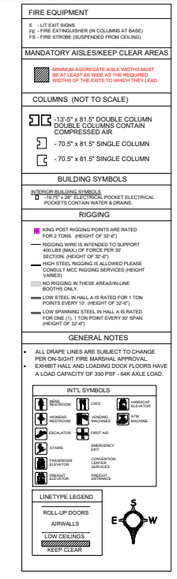

DRAWING INFO

Passport Line Item Number:
#10326334

Facility:
MUSIC CITY CENTER

Facility Location:
HALLS A - C

City & State:
NASHVILLE, TN

Scale: CUSTOM

Project #: 522868

Acct. Sales: PAUL ROSSI

Acct. Mgmt.: VALERIE NAPOLI

Started: 10/23/2023

Started By: JO ANN SHIMEK

Prod. Branch: NASHVILLE

Freeman.

Disclaimer - This floor plan is preliminary and subject to change pending review and official approval by all authorities having jurisdiction. Every effort has been made to ensure the accuracy of all information contained on this floor plan. However, no warranties, either expressed or implied, are made with respect to this floor plan. If the location of building columns, utilities or other architectural components of the facility is a consideration in the construction or usage of an exhibit, it is the sole responsibility of the exhibitor to physically inspect the facility to verify all dimension and locations.
© Copyright 2023, Freeman Co. All rights reserved.

Confidential and Proprietary - the information contained herein is the proprietary information of Freeman and by accessing the information, the recipient agrees to keep the information confidential and not disclose it to any third party without the prior consent of Freeman. Recipient also agrees to only use the information for its internal evaluation purposes and for no other purpose, without the prior consent of Freeman.

File Path: C:_Vault\Designs_Projects\A\Am Bus Assn Marketplace\ABAM24011\Event\Floor Plans\ABAM24.dwg | Tab Name: No Vend Name L10326334 FP